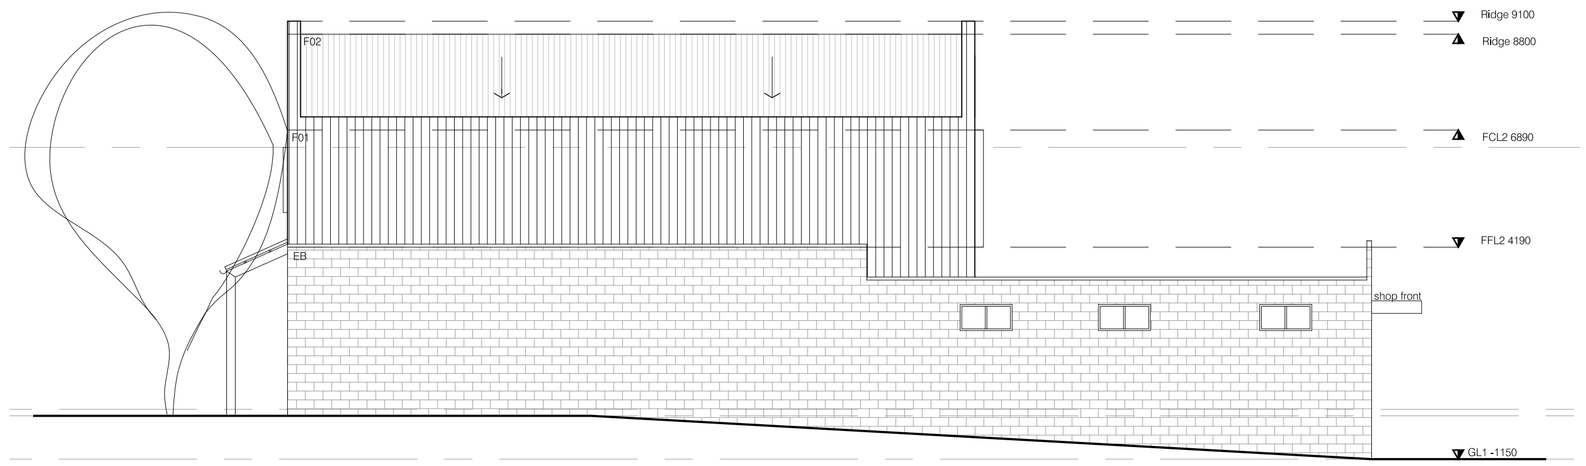

North Elevation
1:100

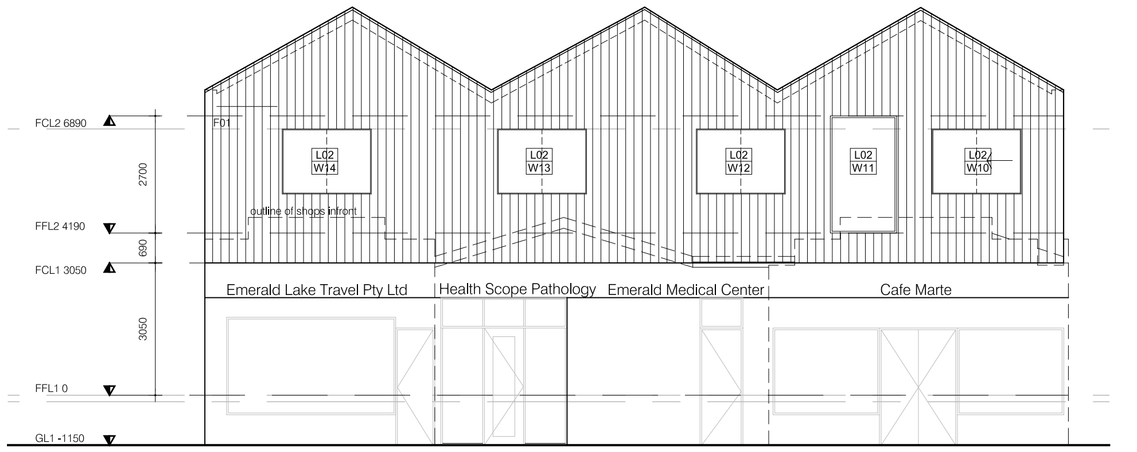

West Elevation
1:100

Finishes Legend

EB Existing Rendered Brick
BR Existing Exposed Brick
F01 Vertical shiplap Kiln Dried Hardwood with painted finish, mid to dark tone in grey, green or brown
F02 Corrugated Roof

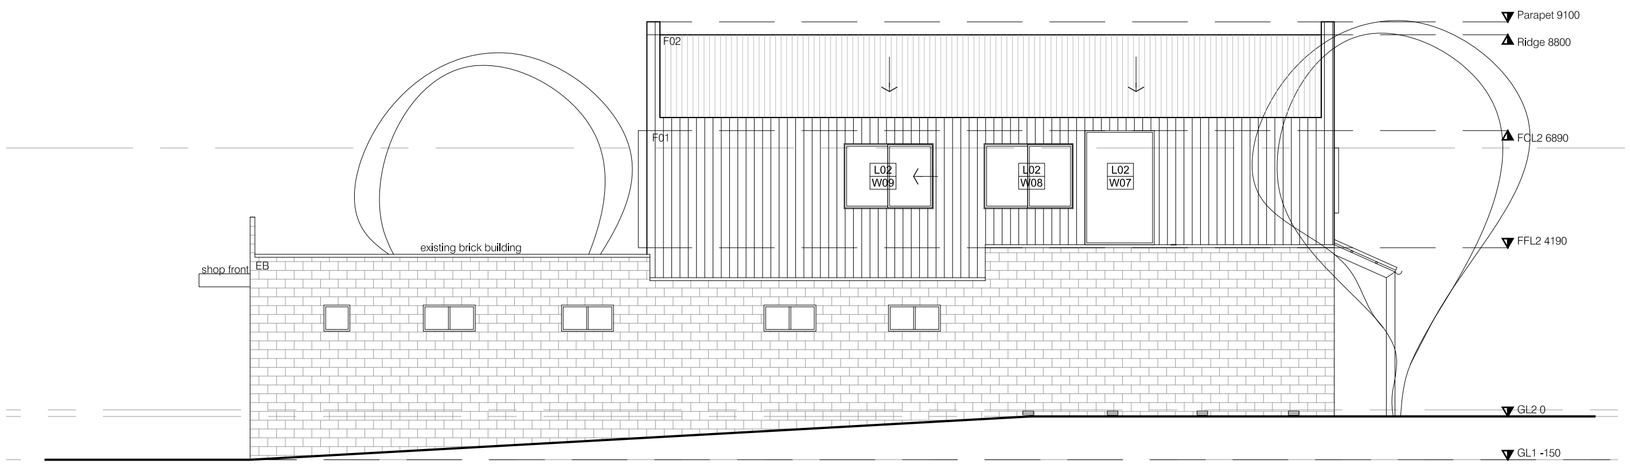

South Elevation
1:100

East Elevation
1:100

ALL DIMENSIONS TO BE CHECKED ON SITE

project_	EMERALD MEDICAL CENTRE 1 MURPHYS WAY EMERALD
drawing name_	PROPOSED ELEVATIONS
date_	2014.06.20
scale_	1:100
drawing no._	TP_06
Revision_	-

A1 @ plot 1:1