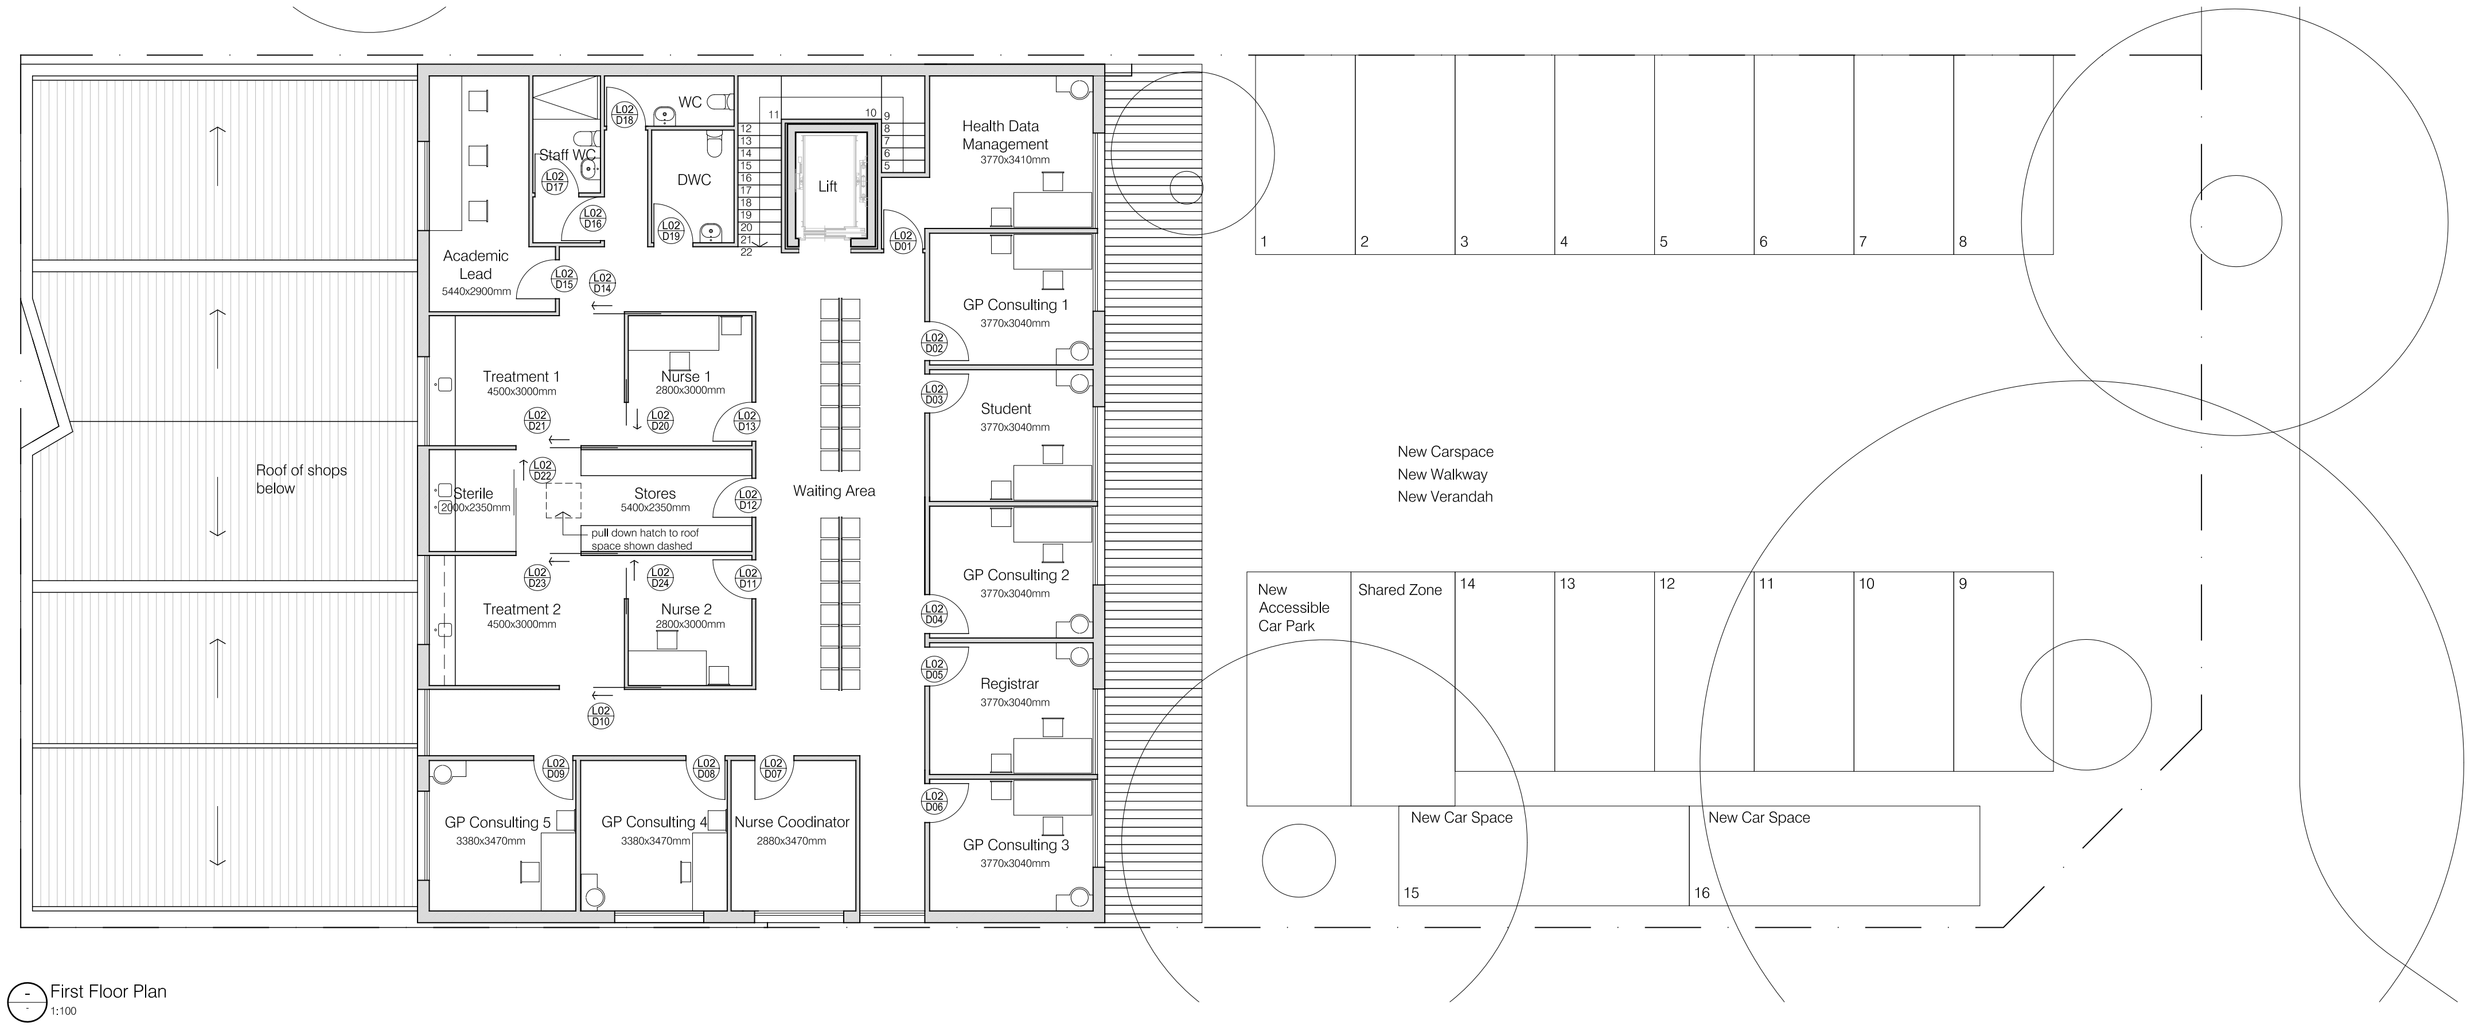

First Floor Plan
1:100

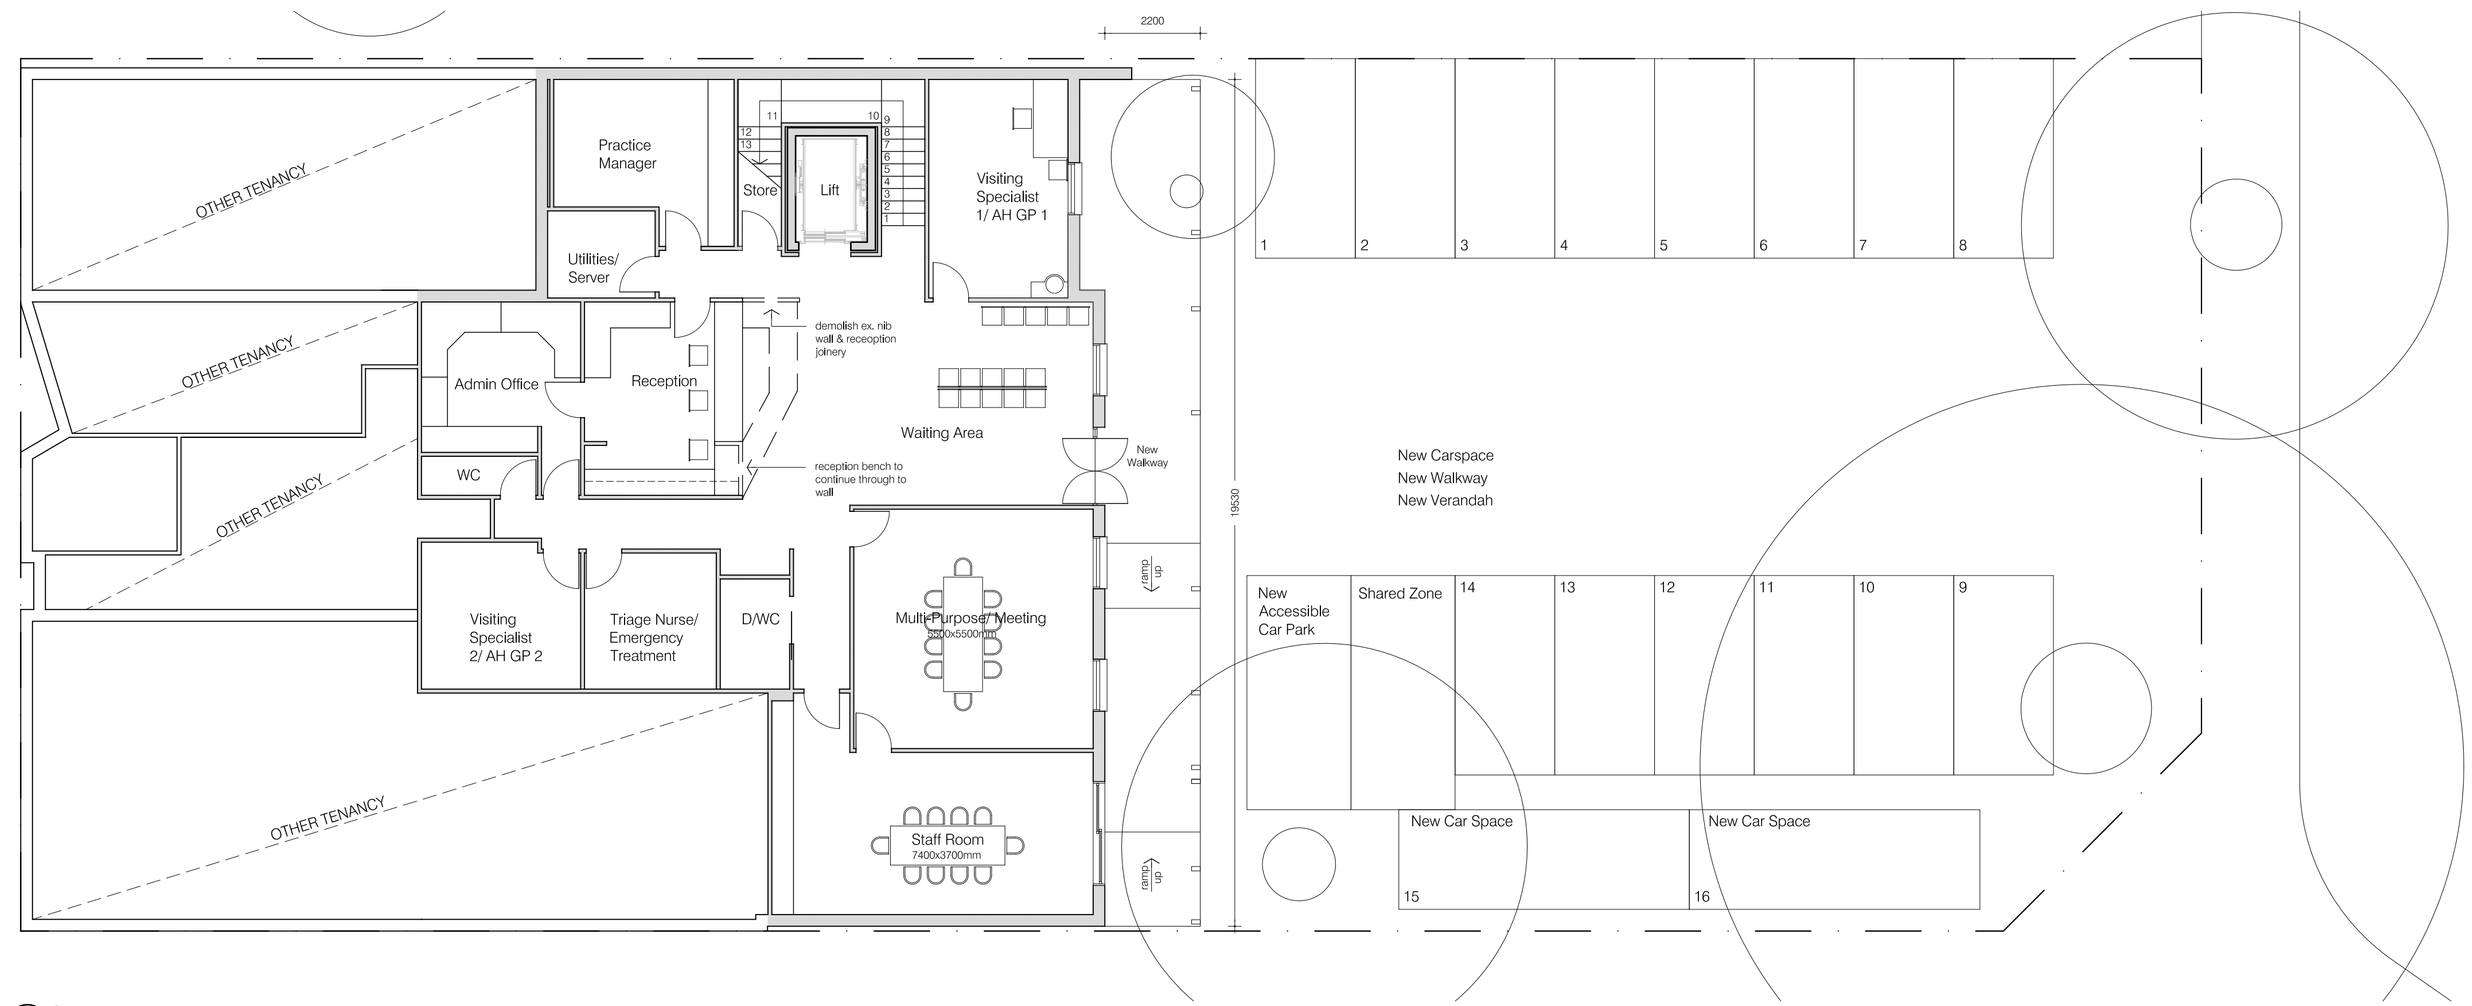

Ground Floor Plan
1:100

ALL DIMENSIONS TO BE CHECKED ON SITE

Form Visualisation

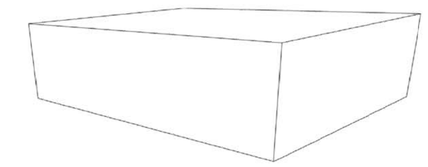

Volume

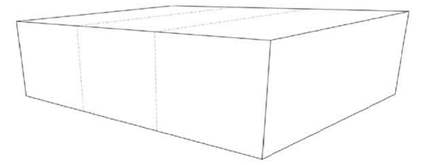

Volume is split into three blocks, to form appearance of smaller, separate volumes, hence reducing bulk mass

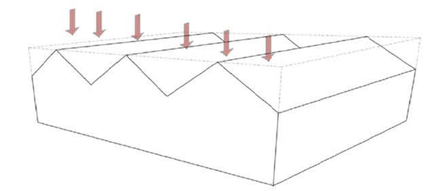

Formation of three gabled roof to reduce visual bulk and ease mass presence. The gabled form reflects the township style, such as the community church adjacent

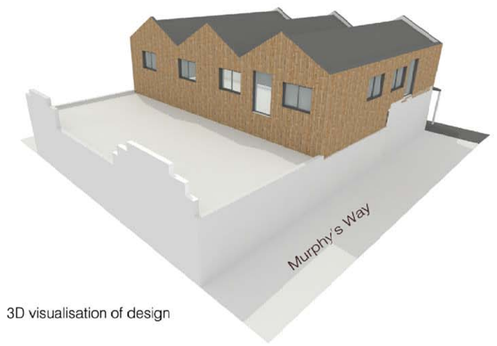

3D visualisation of design

Materials, Colours and Finishes

Timber shiplap cladding wraps the facade, identifying to it's weatherboard neighbours, but distinct in its vertical formation. The medium tones are used to reflect the colour of its natural surroundings

grey colorbond corrugated roof

Front Perspective

project_	EMERALD MEDICAL CENTRE 1 MURPHYS WAY EMERALD
drawing name_	PROPOSED GROUND FLOOR, FIRST FLOOR PLANS & DESIGN RESPONSE
date_	2014.06.20
scale_	1:100
drawing no._	TP_05
Revision_	-

A1 @ plot 1:1